Survey obtained from:
ELLIS SURVEYS LLC

LAND SURVEYING & PLANNING
P.O. BOX 160952
ALTAMONTE SPRINGS, FL 32716
PHONE: 407-834-4003
FAX: 407-869-5454

PROJECT No. 24-1459 ALTA / 24-1455
DRAWN: 07/29/2024, 07/31/2024

Topography obtained from:

Northwest Pit and East Pit Obtained from: QGIS
Date: September 10, 2024

Southwest Mine Lidar was Obtained from:
SurvTech Solutions, Inc.
10220 U.S. Highway 92 East
Tampa, Florida 33610
Date: September 17, 2024

REV. No.	DATE	DESCRIPTION	CHK BY:

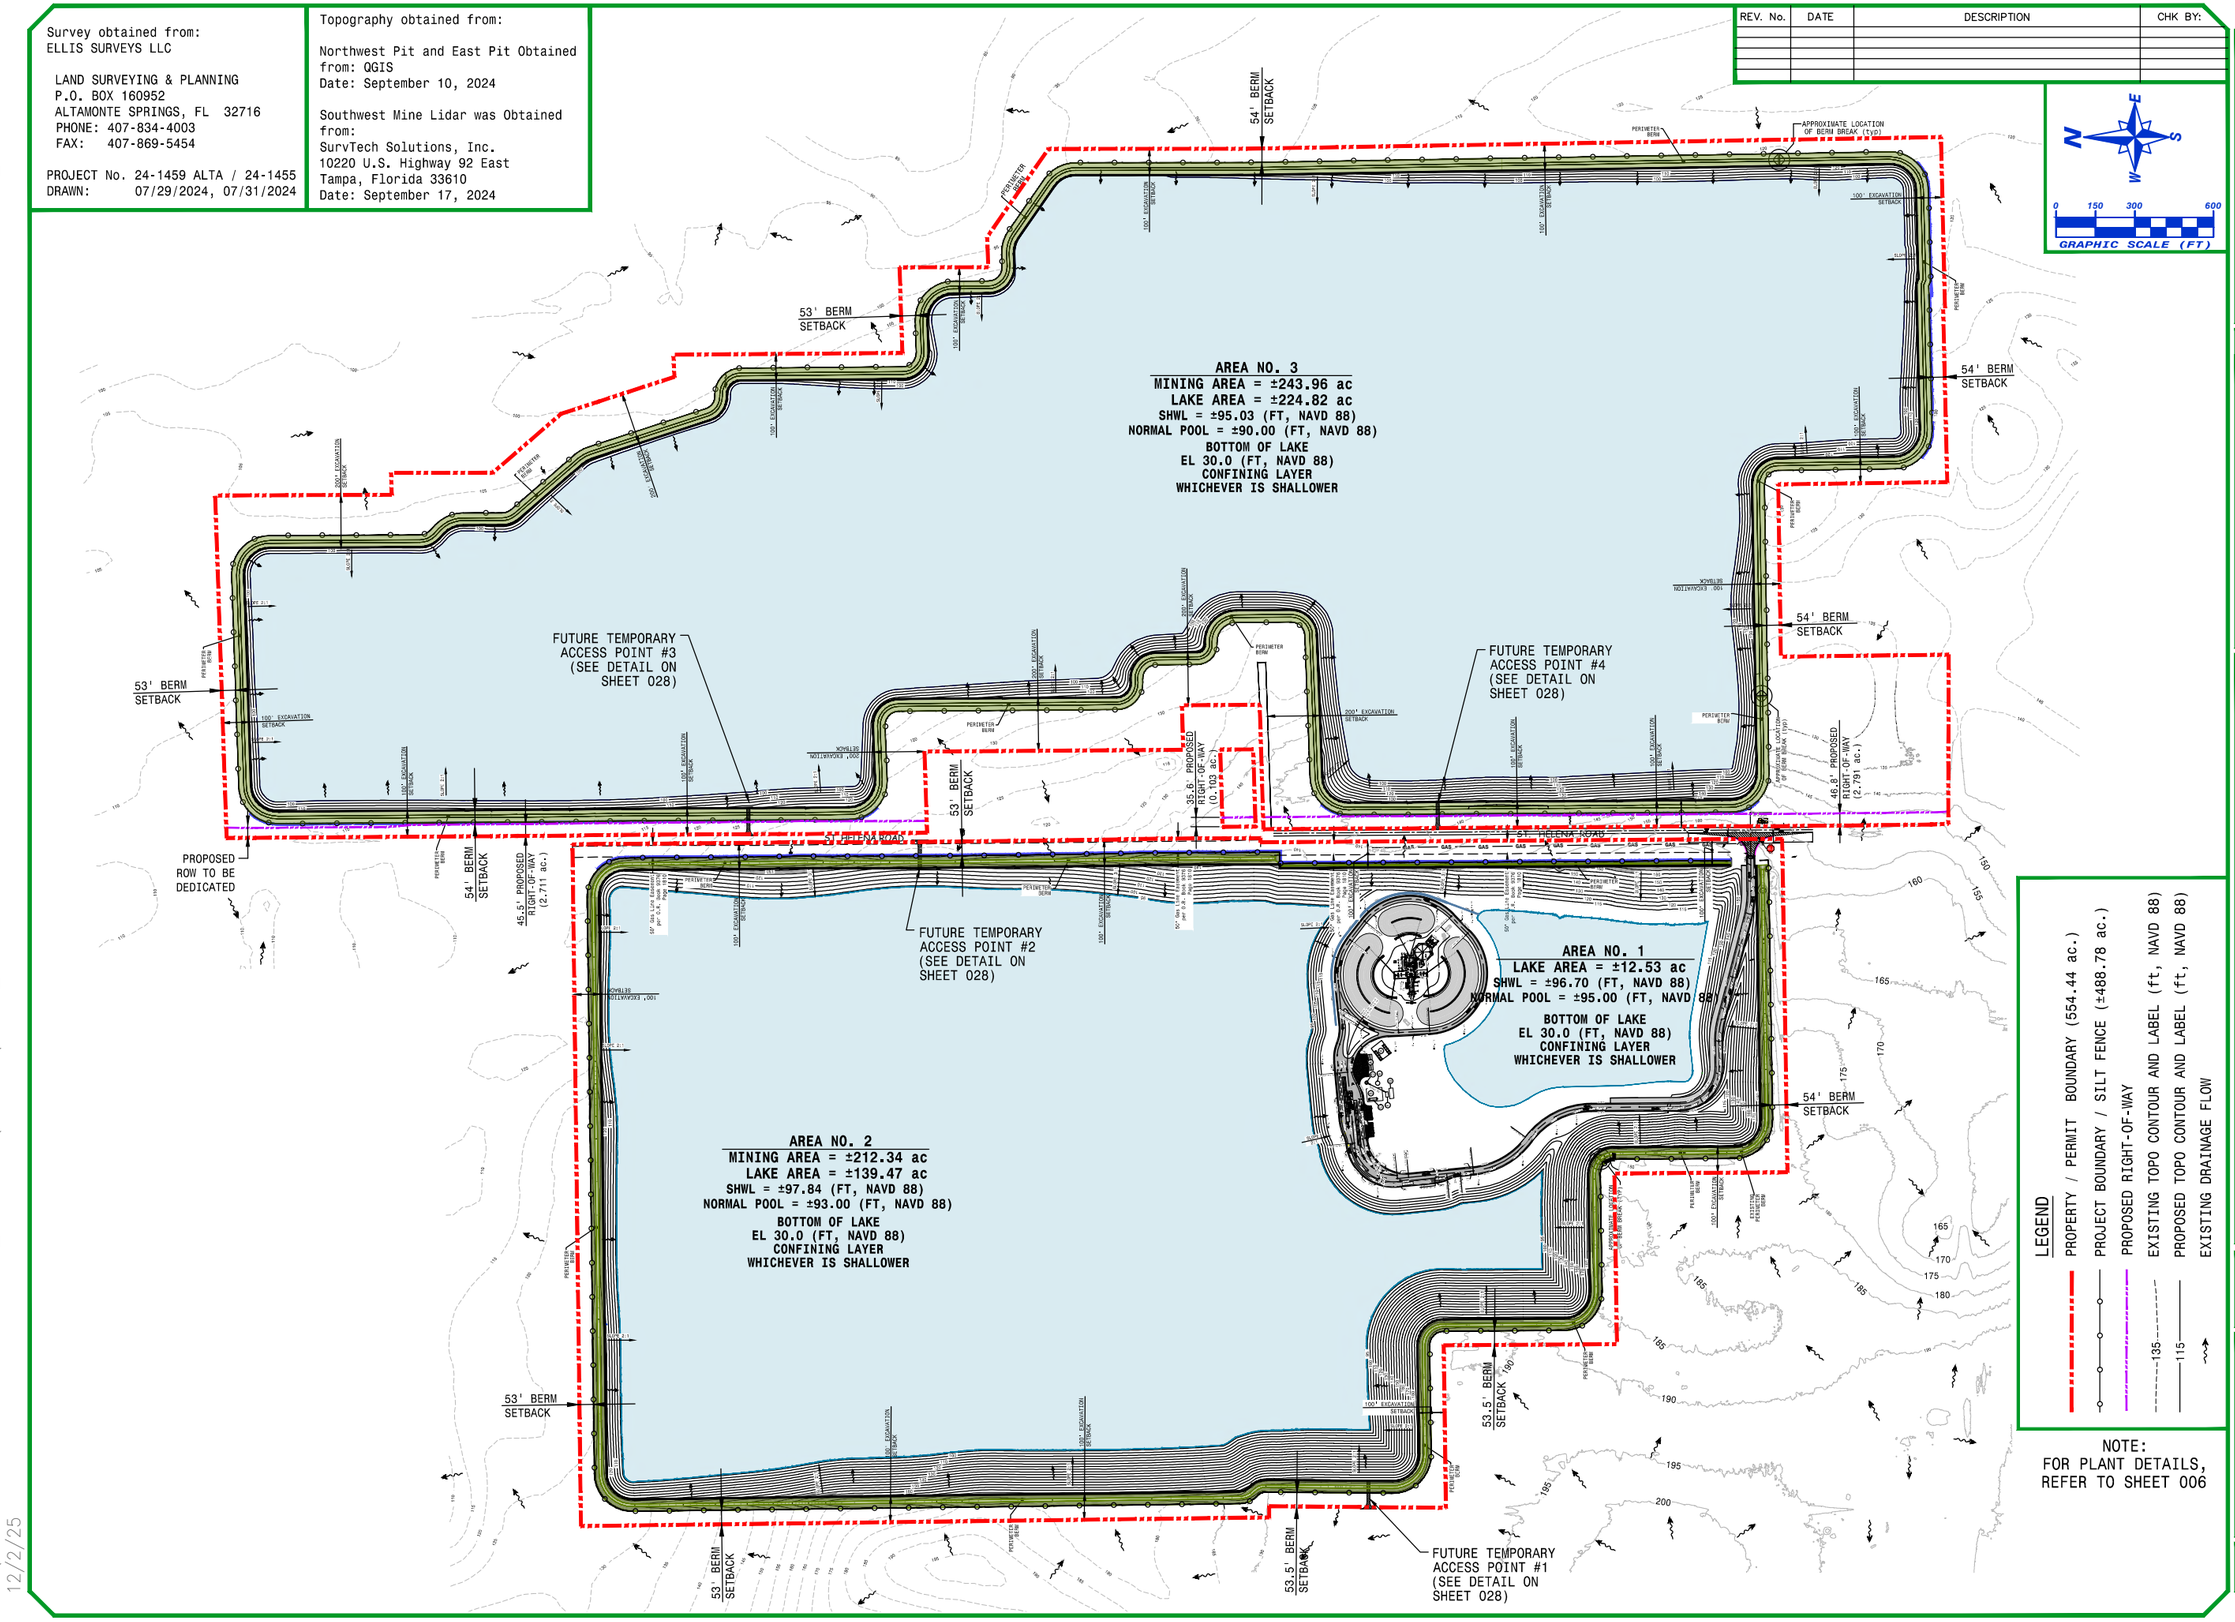

LEGEND

- PROPERTY / PERMIT BOUNDARY (554.44 ac.)
- PROJECT BOUNDARY / SILT FENCE (±488.78 ac.)
- PROPOSED RIGHT-OF-WAY
- EXISTING TOPO CONTOUR AND LABEL (ft, NAVD 88)
- PROPOSED TOPO CONTOUR AND LABEL (ft, NAVD 88)
- EXISTING DRAINAGE FLOW

NOTE:
FOR PLANT DETAILS, REFER TO SHEET 006

THE COLINAS GROUP, INC.
2031 East Edgewood Drive, Suite #5
LAKELAND, FL. 33803
Phone: (863) 669-9141 Fax: (863) 669-1742
www.THECOLINASGROUP.COM

I-4 SAND COMPANY

I-4 Sand Company, LLC.
10550 Deerwood Park Blvd #420
Jacksonville, FL 32256

OPERATIONS PLAN (Overall Site)

ST. HELENA SAND MINE EXTENSION

ST. HELENA ROAD
LAKE WALES, FLORIDA 33898

JOB #: S-700_V2
SCALE: as noted
FIELD BY: n/a
CHECKED BY: MRS/MM
DATE: 12/02/25
CALC BY: MRS/MM
DRAWN BY: gd

Mark R. Stephens, P.E., P.G.
Florida P.E. Reg. No. 36179
Engineering Business No. EB-0007934
The Colinas Group, Inc.
2031 E. Edgewood Drive, Suite 5
Lakeland, FL 33803-3601
(863) 669-9141

PRINTED COPIES OF THIS DOCUMENT ARE NOT CONSIDERED SIGNED AND SEALED AND THE SIGNATURE MUST BE VERIFIED ON ELECTRONIC COPIES.

SHEET 004

C:\S-700-V2 BLUE WATER SAND MINE_12-02-25\02-DWG\S-700_V2 BLUE WATER SAND MINE-SHT 004 THRU 013-SHT 023 AND SHT 026 THRU 032 MINE_12-02-25.DWG
12/2/25