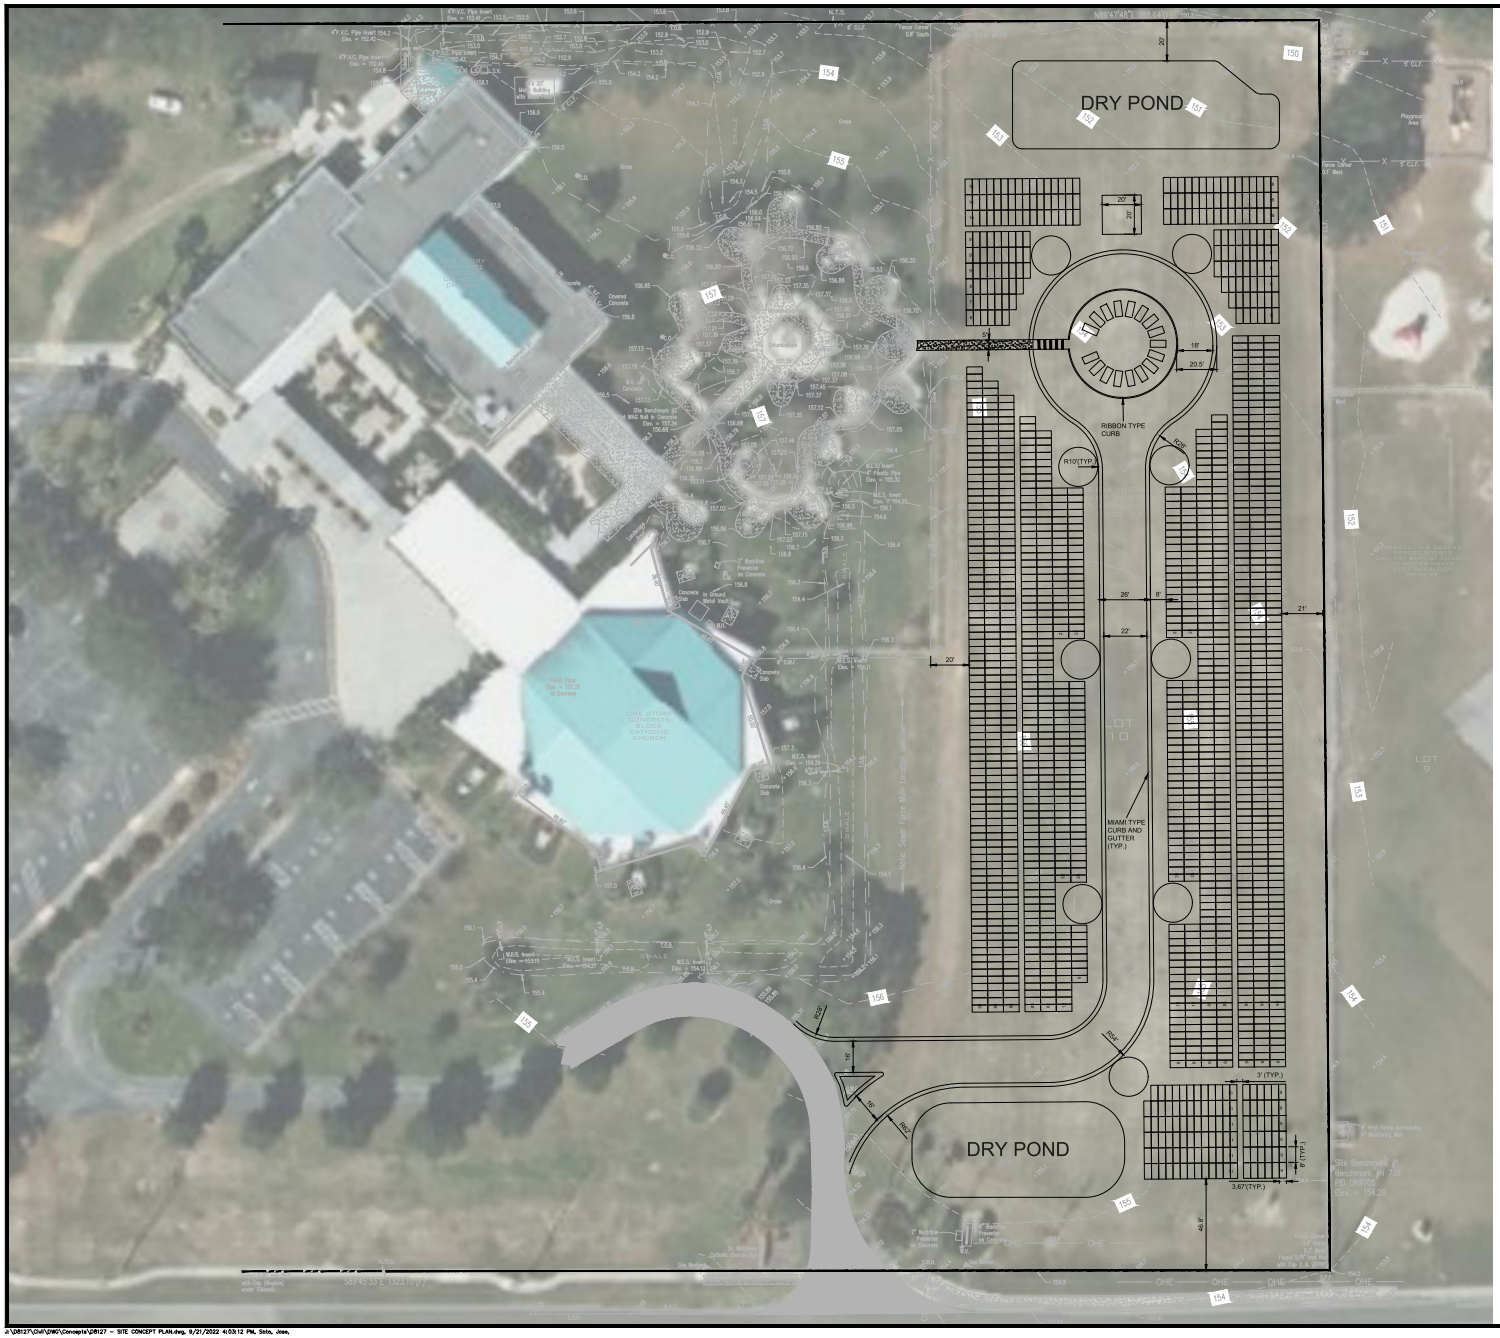

30 0 30 60

Graphic Scale in Feet

N

1,475 CRYPTS TOTAL

cph

www.cphcorp.com

A Full Service A & E Firm

500 West Fulton Street
Sanford, FL 32771
Ph: 407.322.6841

Plans Prepared By:
CPH, LLC
A Full Service A & E Firm

No.	Date	Revision
1		
2		
3		
4		
5		
6		
7		

Designed: J. Dymek
Drawn: W. Elam
Checked: L. Ayala
Job No.: D8127
Date: SEP. 2022

© 2022

SITE CONCEPT PLAN

ST. MATTHEW PARISH CEMETERY

POLK COUNTY, FLORIDA

THIS SHEET NOT VALID FOR CONSTRUCTION WITHOUT COMPLETE SET OF PLANS.

Sheet No.
C-1