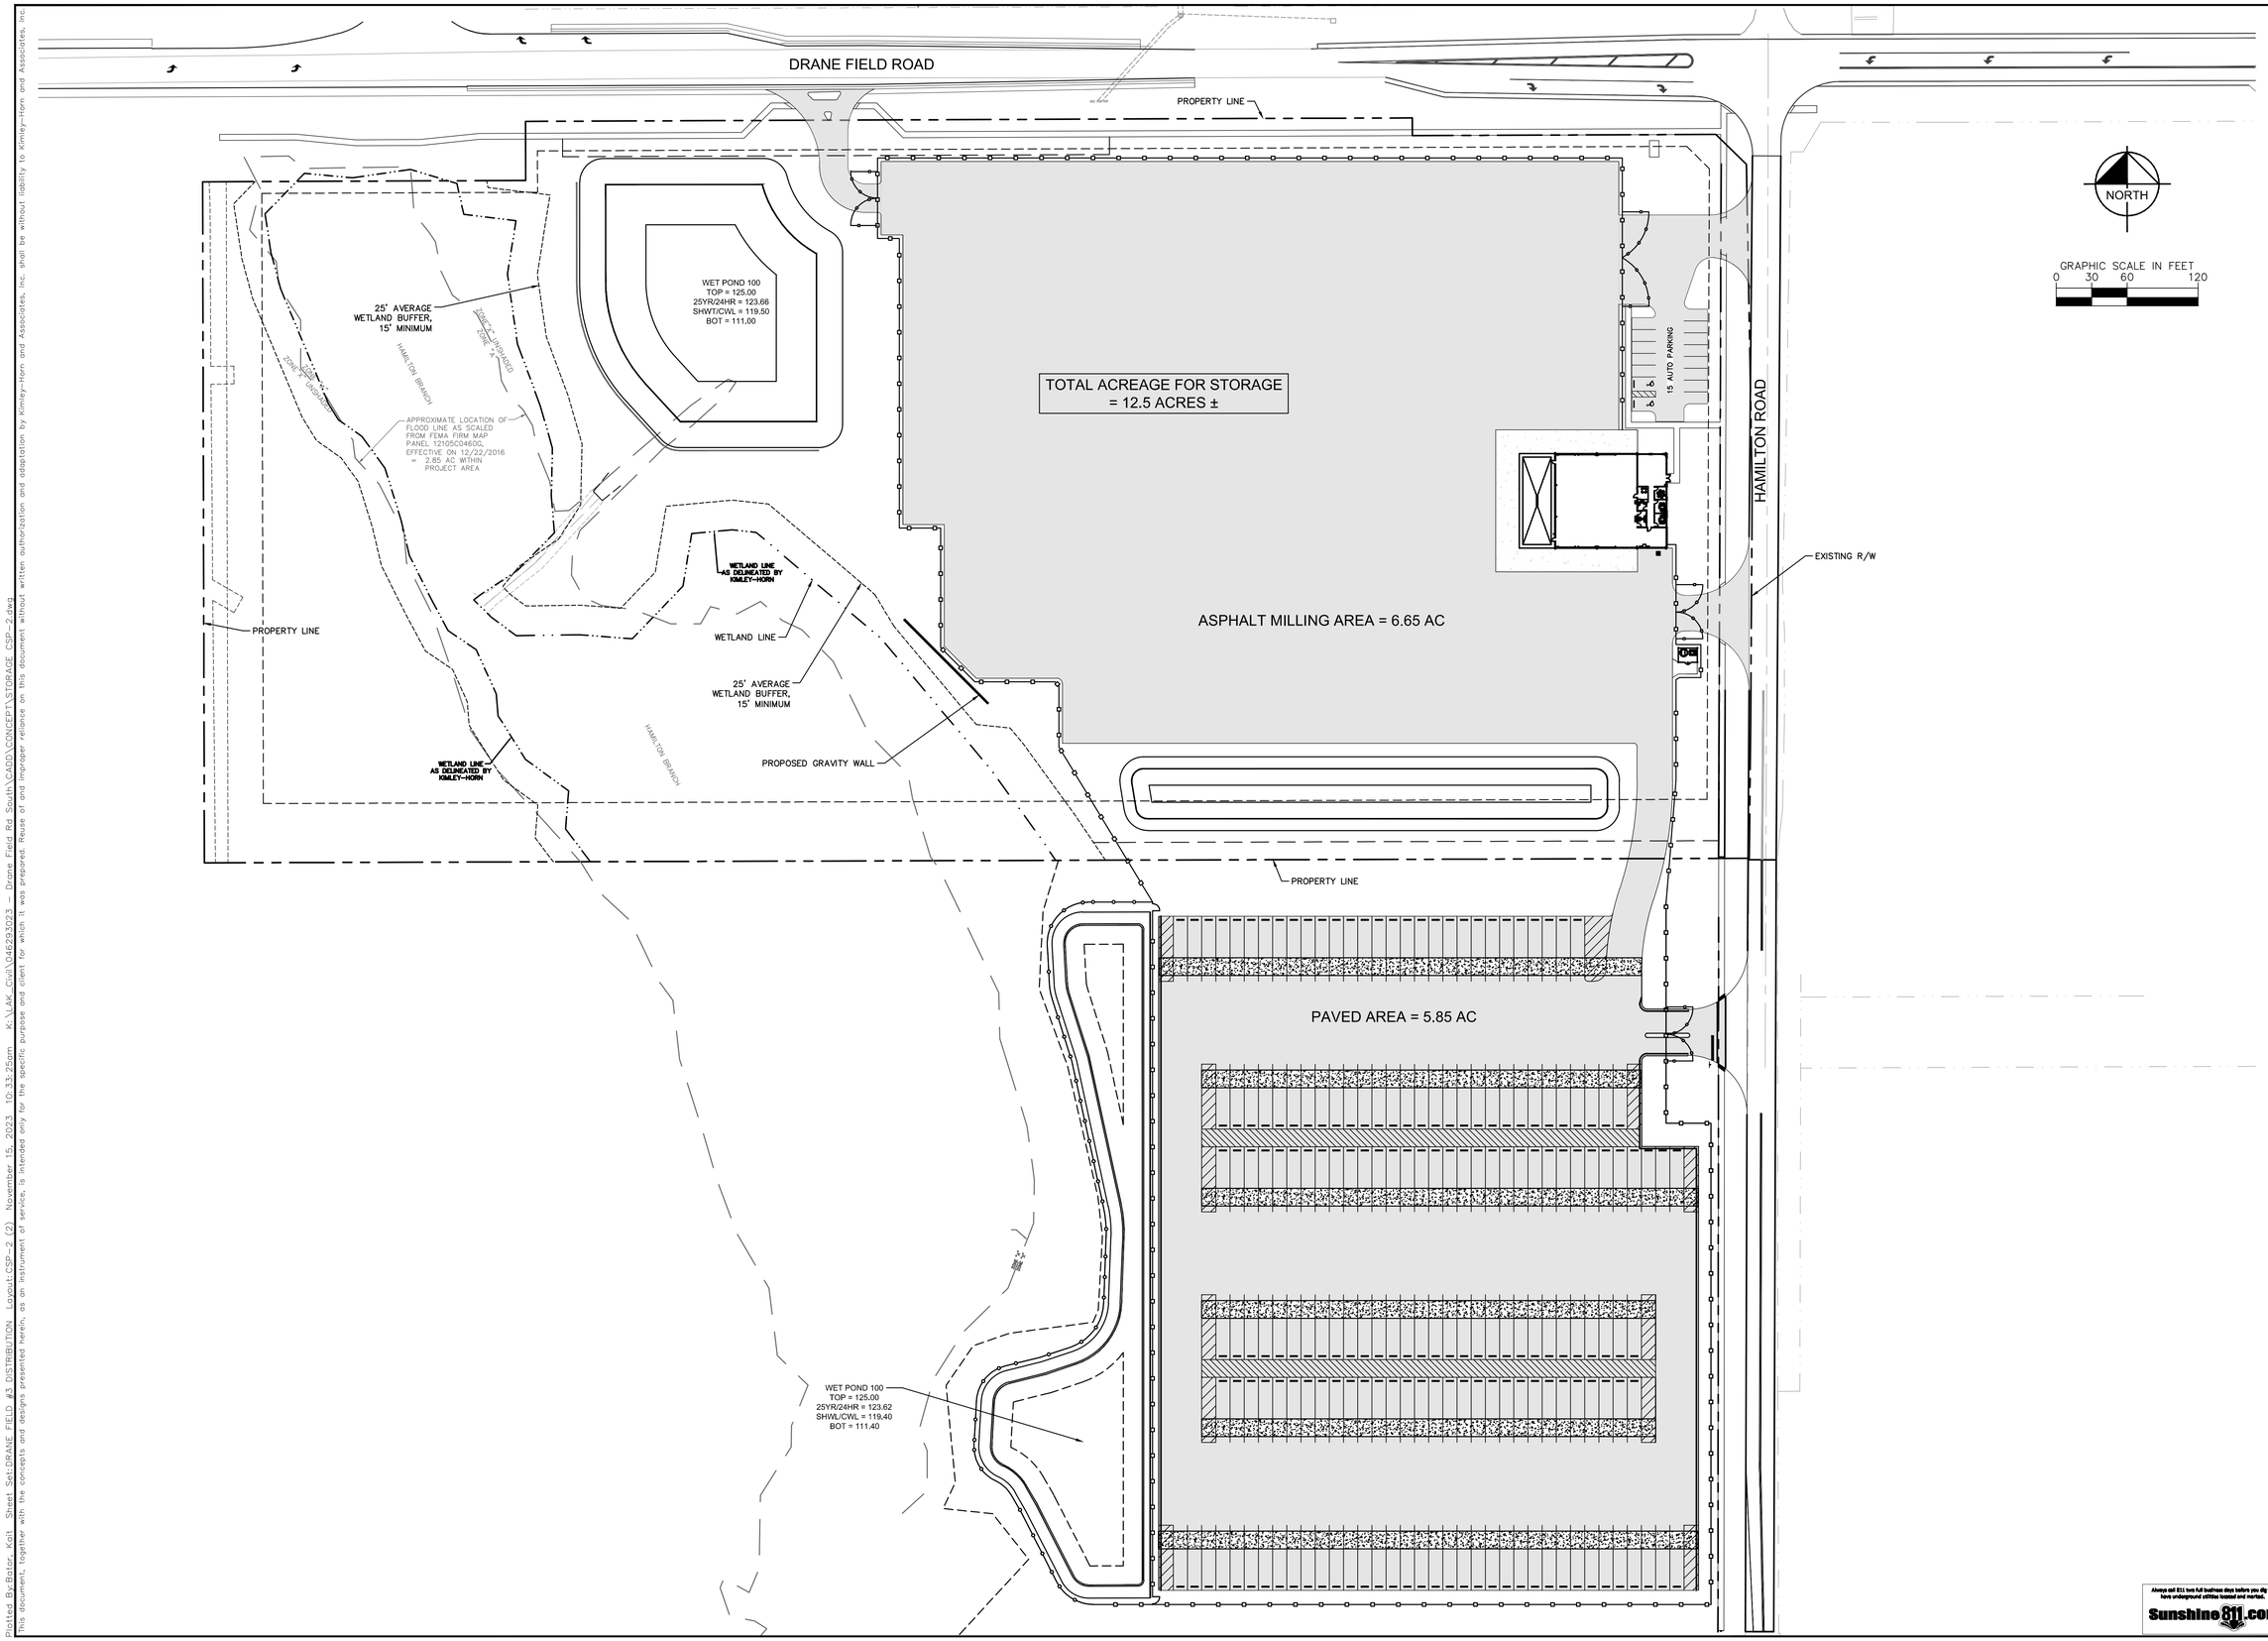

No.	REVISIONS	DATE	BY

Kimley»Horn

© 2021 KIMLEY-HORN AND ASSOCIATES, INC.
116 SOUTH KENTUCKY AVENUE, LAKELAND, FL 33801
PHONE: 863-701-8702
WWW.KIMLEY-HORN.COM REGISTRY NO. 696

LICENSED PROFESSIONAL
JASON A. LEWIS
FLORIDA LICENSE NUMBER 62572
DATE:

KHA PROJECT 046293023
DATE SEPT. 2021
SCALE AS SHOWN
DESIGNED BY JAL
DRAWN BY MRF
CHECKED BY JAL

STORAGE CONCEPTUAL SITE PLAN

DRANE FIELD #3 DISTRIBUTION
PREPARED FOR
BLUE STEEL DEVELOPMENT, LLC
POLK COUNTY FLORIDA

SHEET NUMBER
CSP-2

Always call 811 two full business days before you dig to have underground utilities located and marked.
Sunshine811.com

Plotted By:Bator, Kyle Sheet Set:DRANE FIELD #3 DISTRIBUTION Layout:CSP-2 (2) November 15, 2023 10:33:25am K:\JAX_Civil\046293023 - Drane Field Rd South\CADD\CONCEPT\STORAGE CSP-2.dwg
This document, together with the concepts and designs presented herein, as an instrument of service, is intended only for the specific purpose and client for which it was prepared. Reuse of and improper reliance on this document without written authorization and adaptation by Kimley-Horn and Associates, Inc. shall be without liability to Kimley-Horn and Associates, Inc.