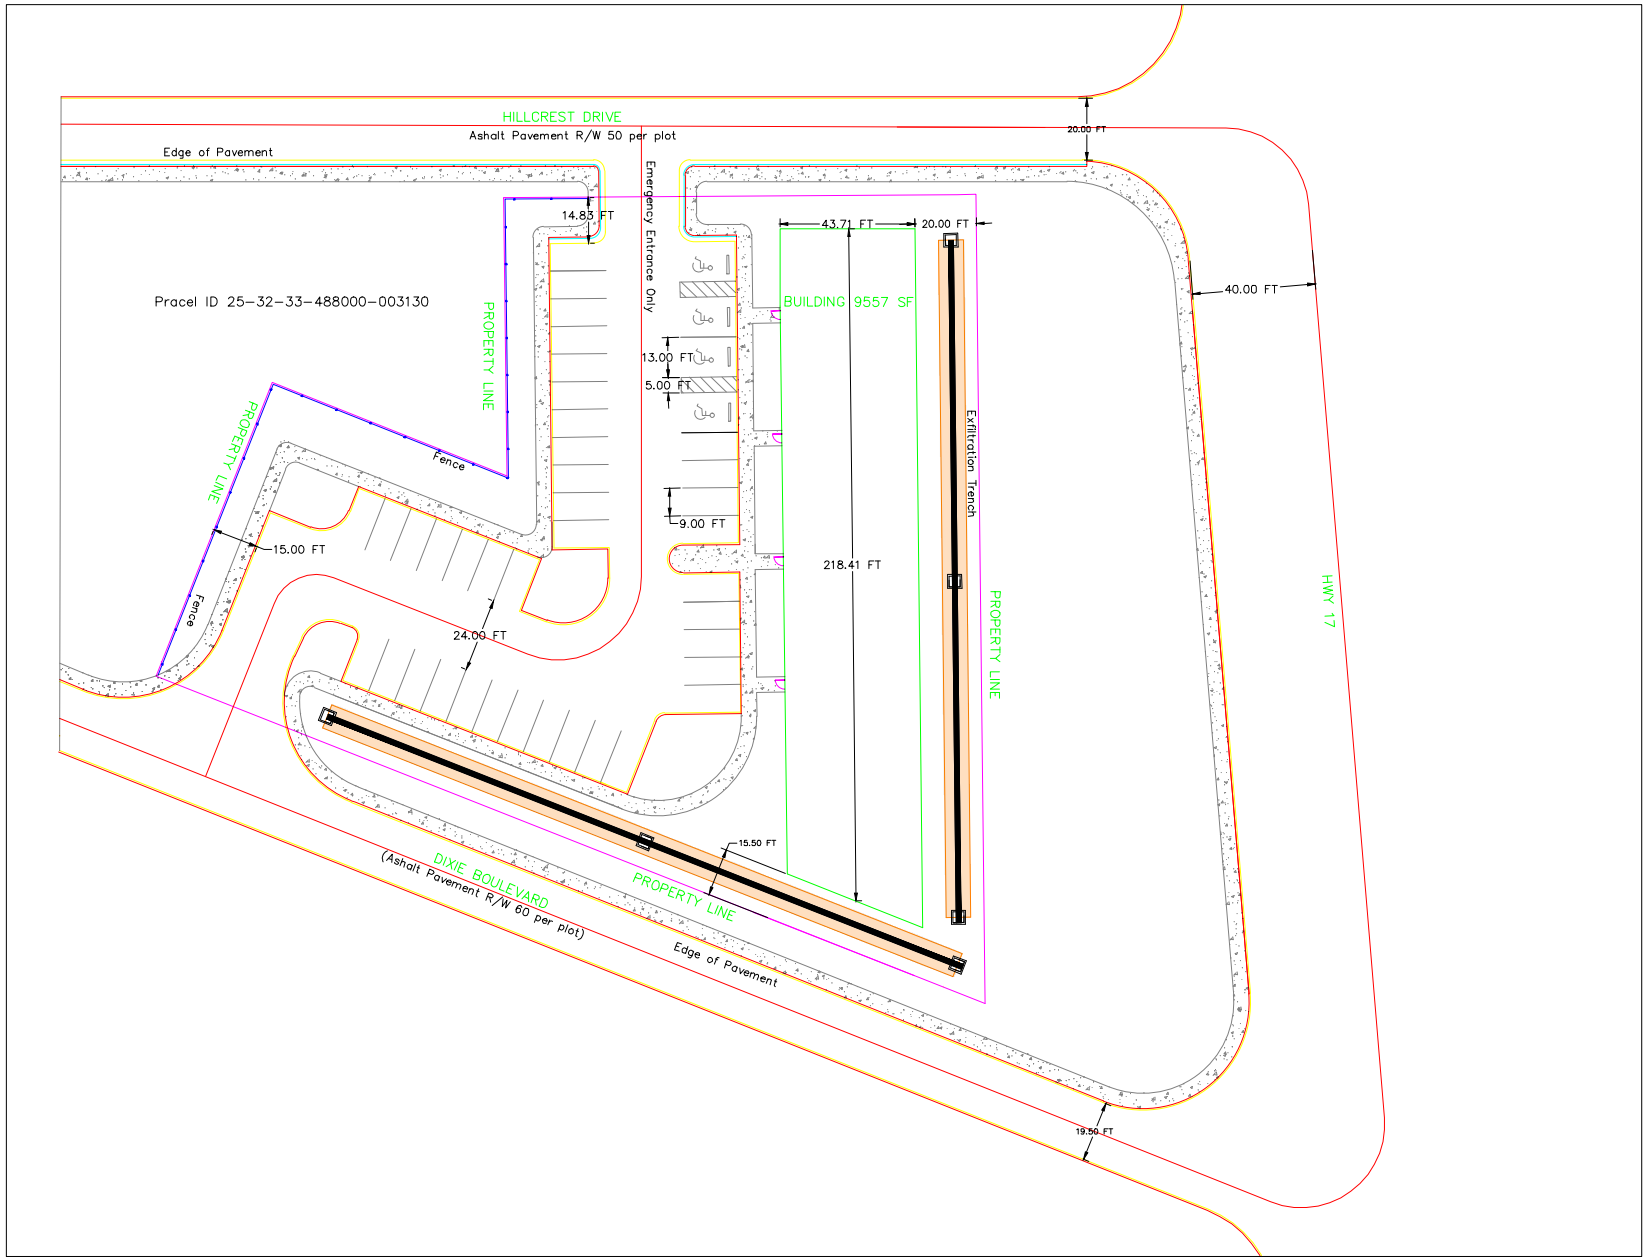

HARRIS
1200 Hillcrest Street Suite 200
Orlando, Florida 32803
Phone: (407) 629-4777
Fax: (407) 629-7888
www.harrisciviliengineers.com
EB 9814

COPYRIGHT © 2025 ALL IDEAS ARRANGEMENTS AND PLANS INDICATED OR REPRESENTED BY THIS DRAWING ARE OWNED BY AND THE PROPERTY OF HARRIS CIVIL ENGINEERS, LLC AND WERE CREATED, EVOLVED AND DEVELOPED FOR USE WITH THE SPECIFIED PROJECT. HARRIS CIVIL ENGINEERS, LLC ASSUMES NO LIABILITY FOR ANY REUSE OF THIS DRAWING OR ANY PART THEREOF FOR ANY PURPOSE OTHER THAN THE ORIGINAL PROJECT OR PURPOSE FOR WHICH THEY WERE PREPARED. REPRODUCTIONS, CHANGES OR ALTERNATIVES ARE PROHIBITED WITHOUT THE WRITTEN PERMISSION OF HARRIS CIVIL ENGINEERS.

REVISIONS

#	Date	Description

ENGINEER SEAL

Project Title:

Dixie Blvd Rezoning

Project Address:

Dixie Blvd Rezoning

Design By: Sally Yousef
Drawn By: Sally Yousef
Checked By: Abdul Alkadry
Plot Date:

HCE Project: 7808001

Sheet Title:

Release: 05/20/25

Sheet Number:

File Name & Location: G:\PROJ\07808001\CIVIL\SHEETS\X-BASE-78080001-Option3.dwg Layout: Layout3 Printed: Wed, 21 May 2025 - 11:23