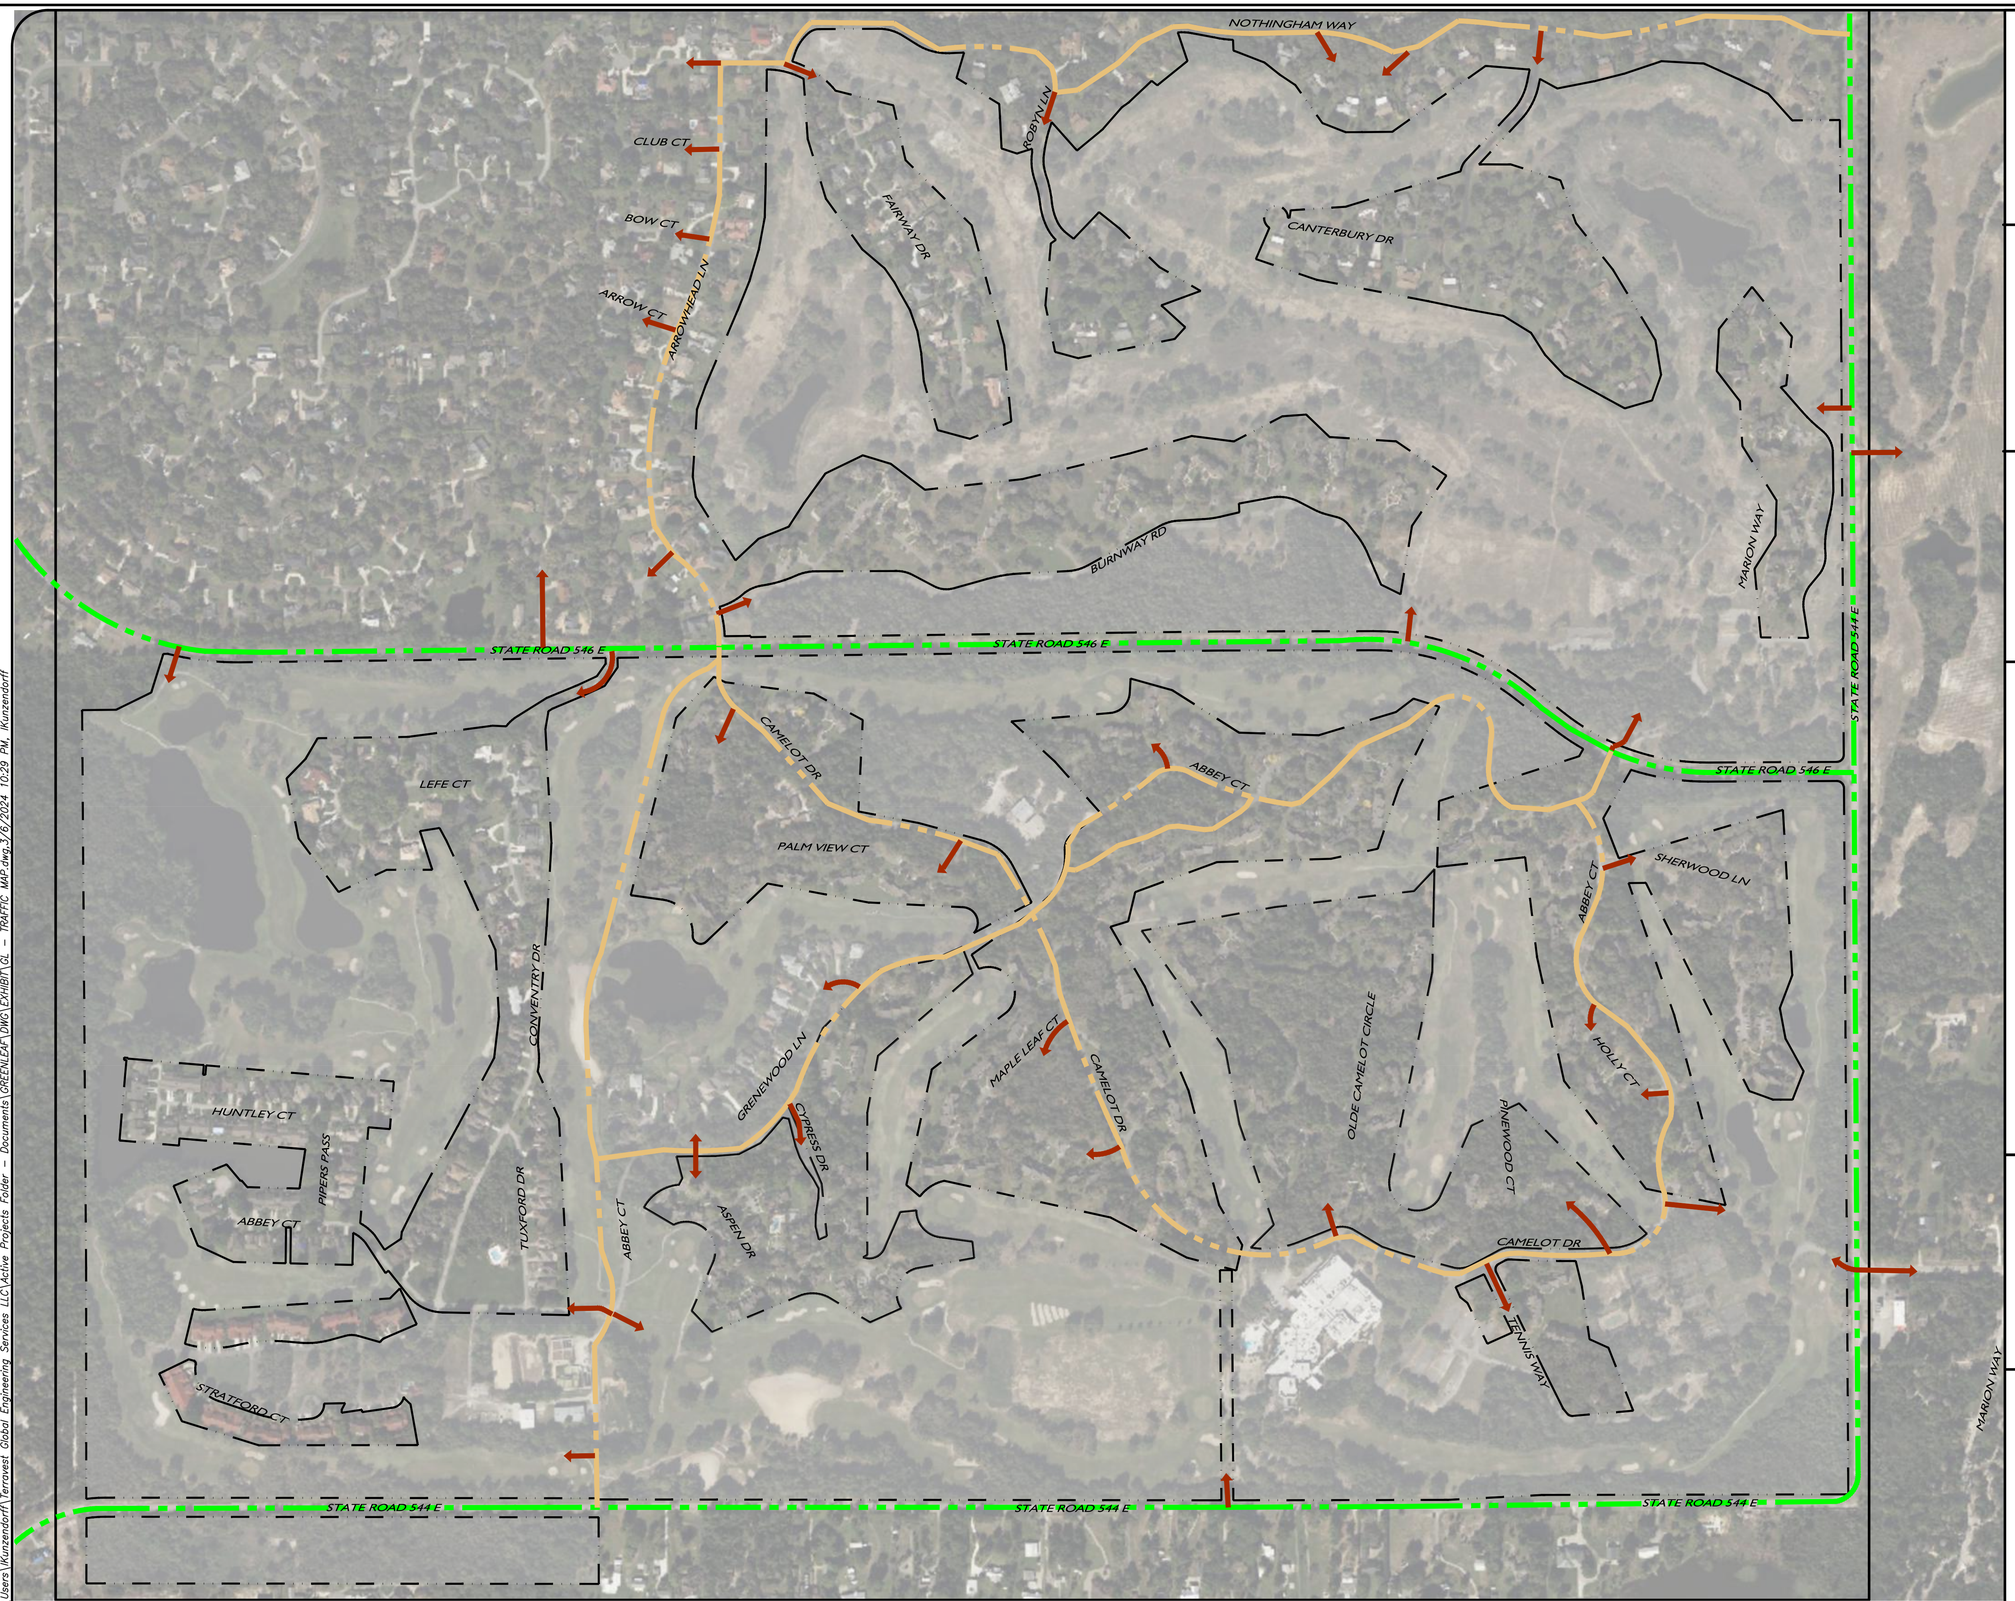

1 TRAFFIC CIRCULATION MAP
Scale: 1:300

C:\Users\Kunzendorff\Terravest Global Engineering Services LLC\Active Projects Folder - Documents\GRENLEAF\DWG\EXHIBIT\GL - TRAFFIC MAP.dwg,3/6/2024 10:29 PM, Kunzendorff

APPROVAL STAMP

N

0 300 600 ft

LEGEND

- PROPERTY BOUNDARY
- MAIN LINKS
- LOCAL ROADS
- LOCAL ACCESS

LOCATION MAP

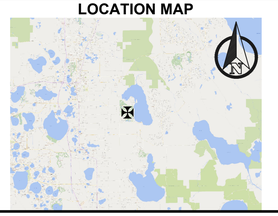

CALL 48 HOURS BEFORE YOU DIG
IT'S THE LAW! DIAL 811
811 Know what's below. Call before you dig.
SUNSHINE STATE ONE CALL OF FLORIDA, INC.

DESIGNED BY : LUCAS TALHARO
DRAWN BY : LUCAS TALHARO
CHECKED BY : DANIEL KOVACS
SITE PLAN COORDINATE

BY	NO	DATE	REVISIONS
XX			

NOT CONSIDERED FINAL UNTIL ALL AGENCY PERMITS ARE RELEASED APPROVED FOR CONSTRUCTION NOT VALID WITHOUT SEAL

DANIEL P. KOVACS, P.E. #84166

SHEET TITLE
TRAFFIC CIRCULATION MAP

CONSTRUCTION DOCUMENTS
GRENELEFE
POLK COUNTY, FLORIDA

TRACT ENGINEERING
FROM CONCEPTUAL TO COMPLETION
5137 S LAKELAND DR, SUITE 3
LAKELAND, FL 33813
FIRM REGISTRATION NUMBER - 34343

SHEET 1