# Conceptual Site Plan

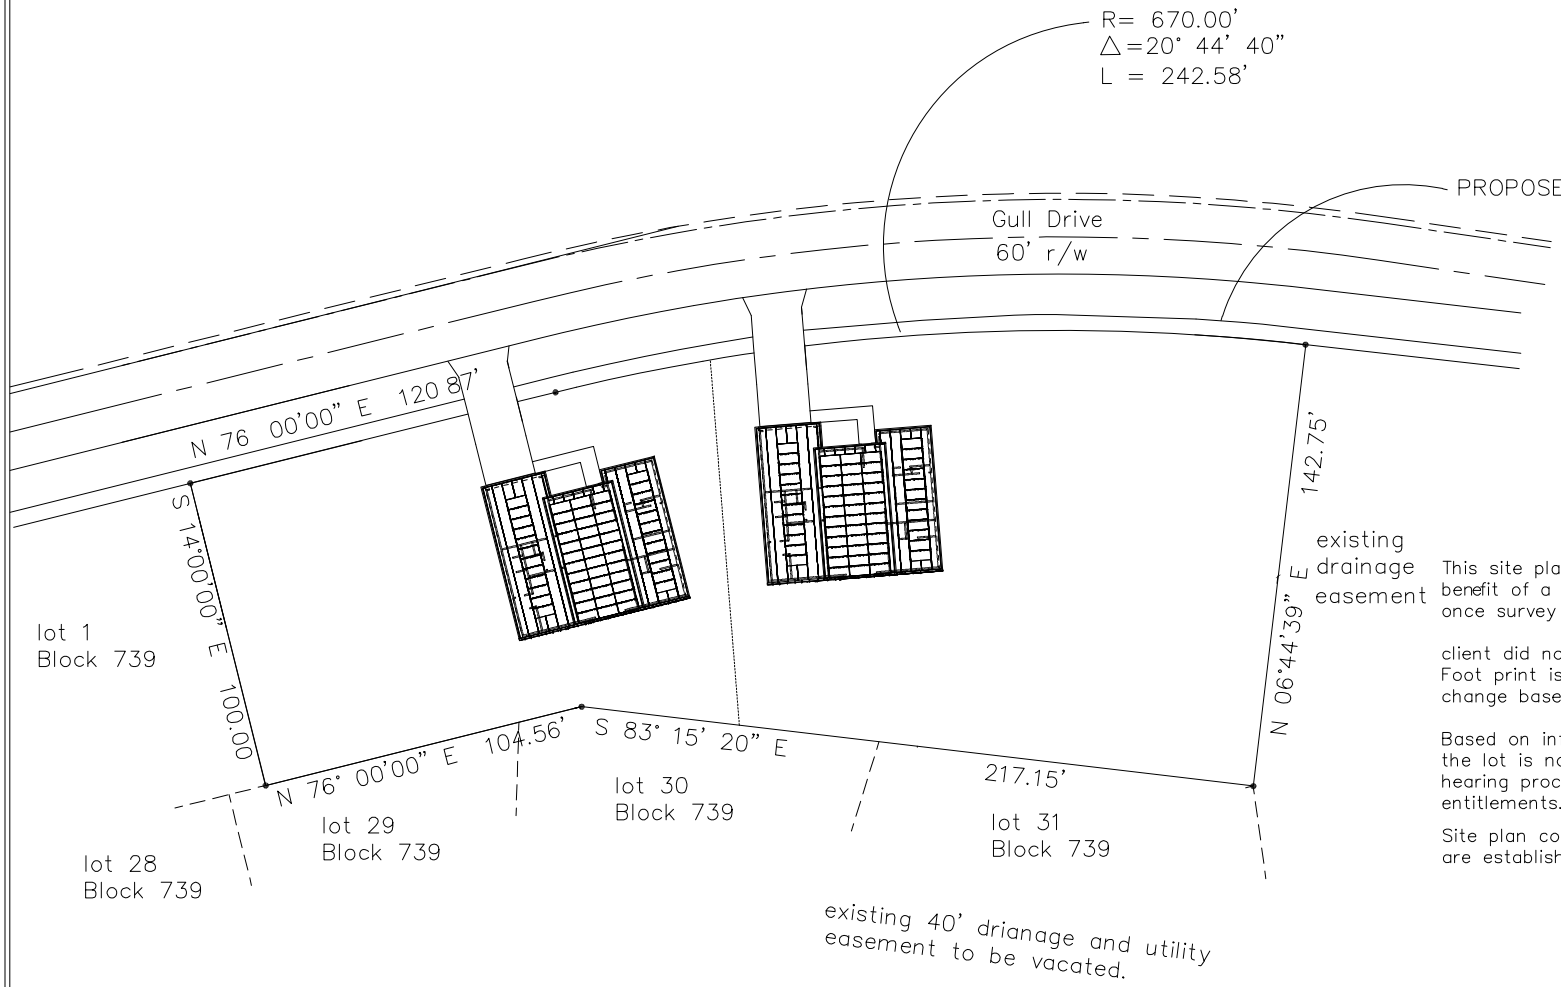


GRAPHIC SCALE

( IN FEET )
1 inch = 20 ft.

NOTE
ELEVATIONS SHOWN HEREON ARE BASED ON THE NATIONAL GEODETIC VERTICAL DATUM OF 1929

This site plan was created without the benefit of a survey. Site plan could change once survey is complete.

client did not provide a building foot print. Foot print is not engineered. Site plan could change based on final building foot print.

Based on information provided by Polk County the lot is not defined by the plat. A public hearing process may be required to establish entitlements.

Site plan could change once entitlements are established.


rapidmodul
Modular Building Solutions

2151 Consulate Dr #13 Suite B
Orlando, FL 32837

Phone Number +1 407 815 7479

www.rapidmodul.com



2022 RAPIDMODUL ARCHITECTURE. THIS DESIGN AND DRAWING IS THE EXCLUSIVE PROPERTY OF RAPIDMODUL ARCHITECTURE. ANY USE OR REPRODUCTION WITHOUT THE EXPRESSED WRITTEN CONSENT OF RAPIDMODUL ARCHITECTURE IS STRICTLY PROHIBITED.


PROJECT

REVISION DATES

PAGE FORMAT
A1

DATE

SHEET TITLE

SHEET NUMBER
**A00**

PROJECT NAME
TOWNHOUSE