Suggested Conditions of Approval - LDCU-2025-35:

1. Approval for Crossed Paws Animal Rescue Inc. and/or Stephanie Badillo ONLY.
2. Subject site prohibited to the public.
3. Grooming and boarding services prohibited other than canines registered to Crossed Paws Animal Rescue Inc. and/or Stephanie Badilla.
4. Crossed Paws Pet Rescue Inc. shall maintain records & receipts of all off-site solid waste disposal.

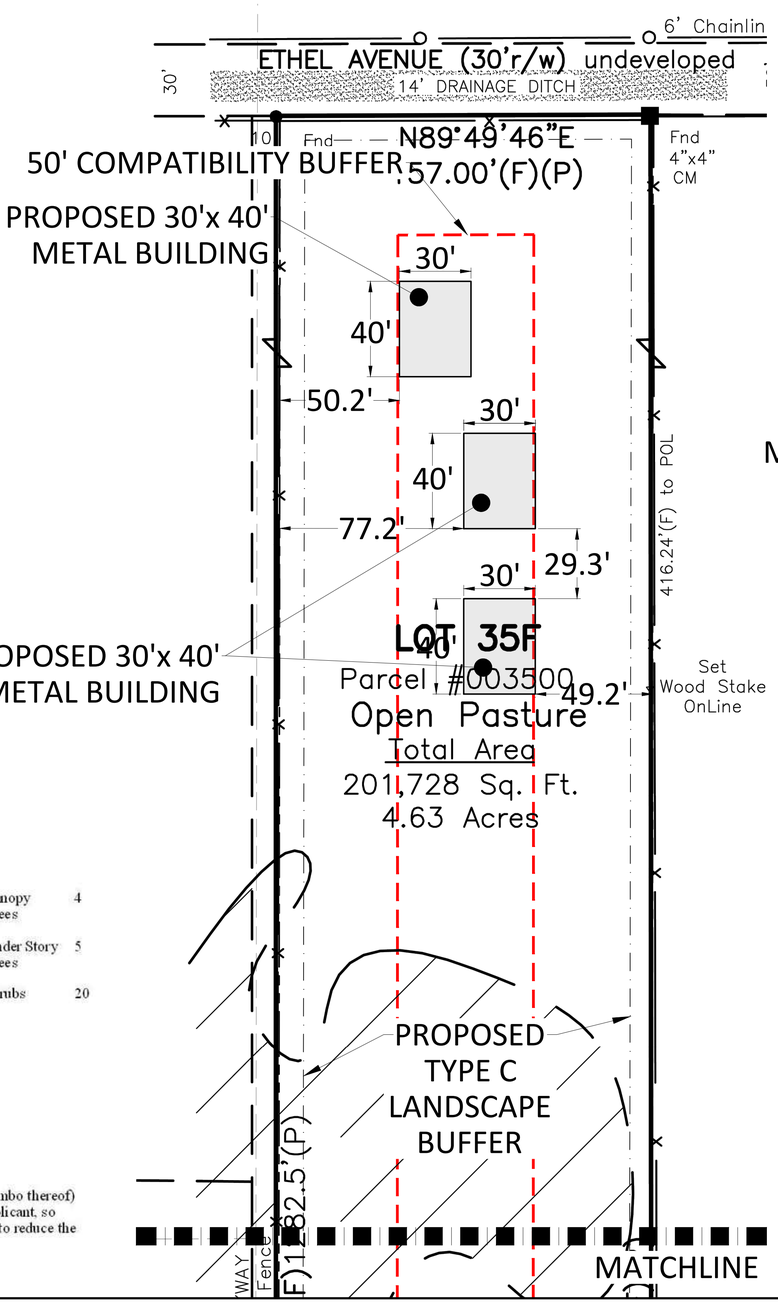

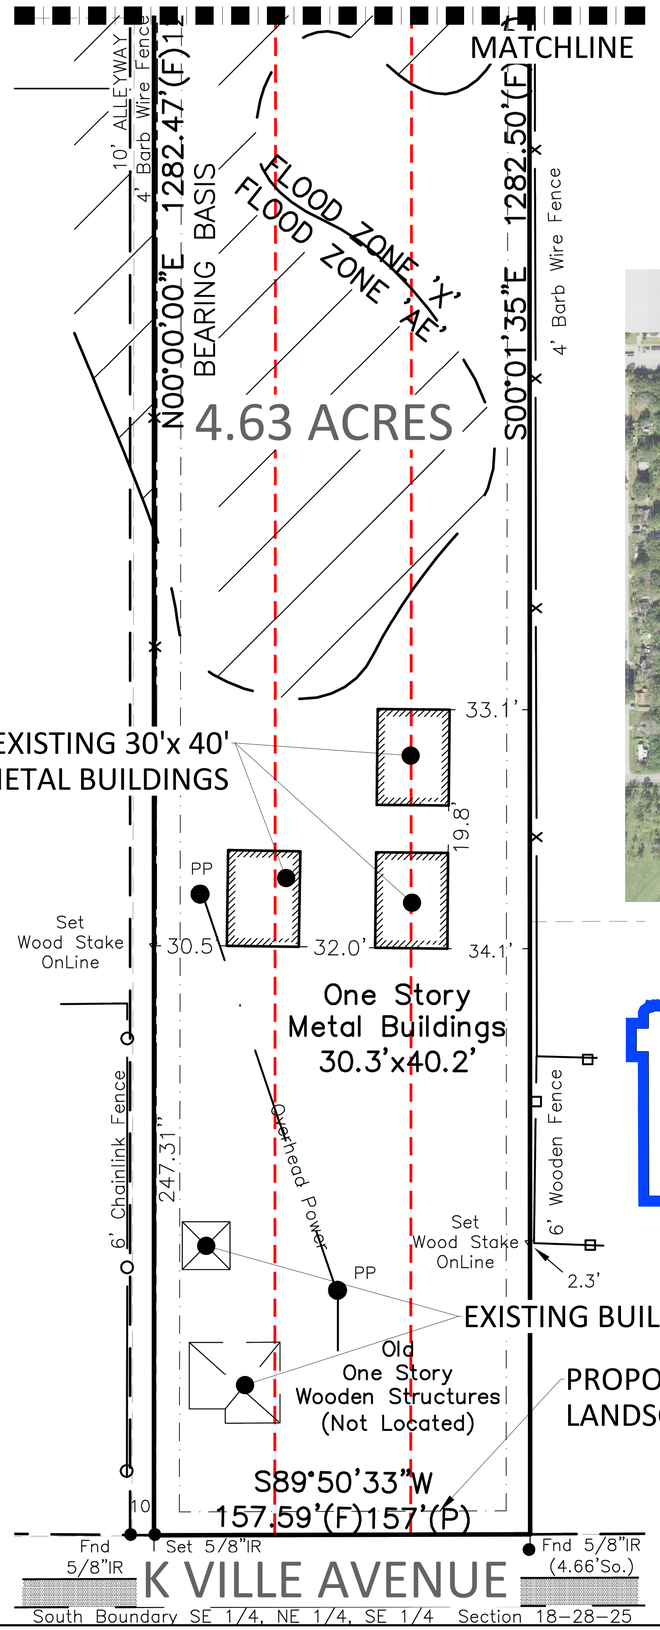

PROJECT LOCATION

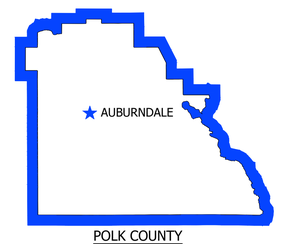

LANDSCAPE BUFFER DETAIL

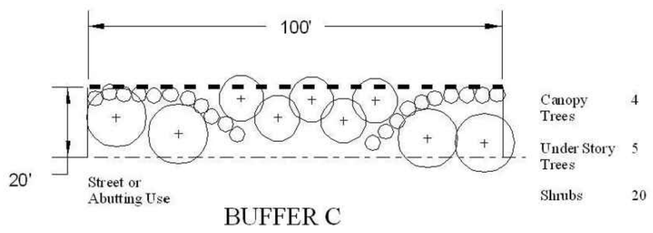

BUFFER C

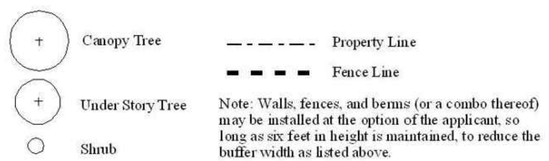

811 Know what's below. Call before you dig.

REVISION NO.	DATE	DESCRIPTION

CLIENT: NEXT LEVEL PLANNING & PERMITTING
PROJECT NAME: CROSSED PAWS PET RESCUE CU

LDCU-2025-35 PLAN

3656 K VILLE AVE, AUBURNDALE, FL 33823

NEXT LEVEL PLANNING & PERMITTING

PROJECT NUMBER 25-49

SHEET NUMBER C-100