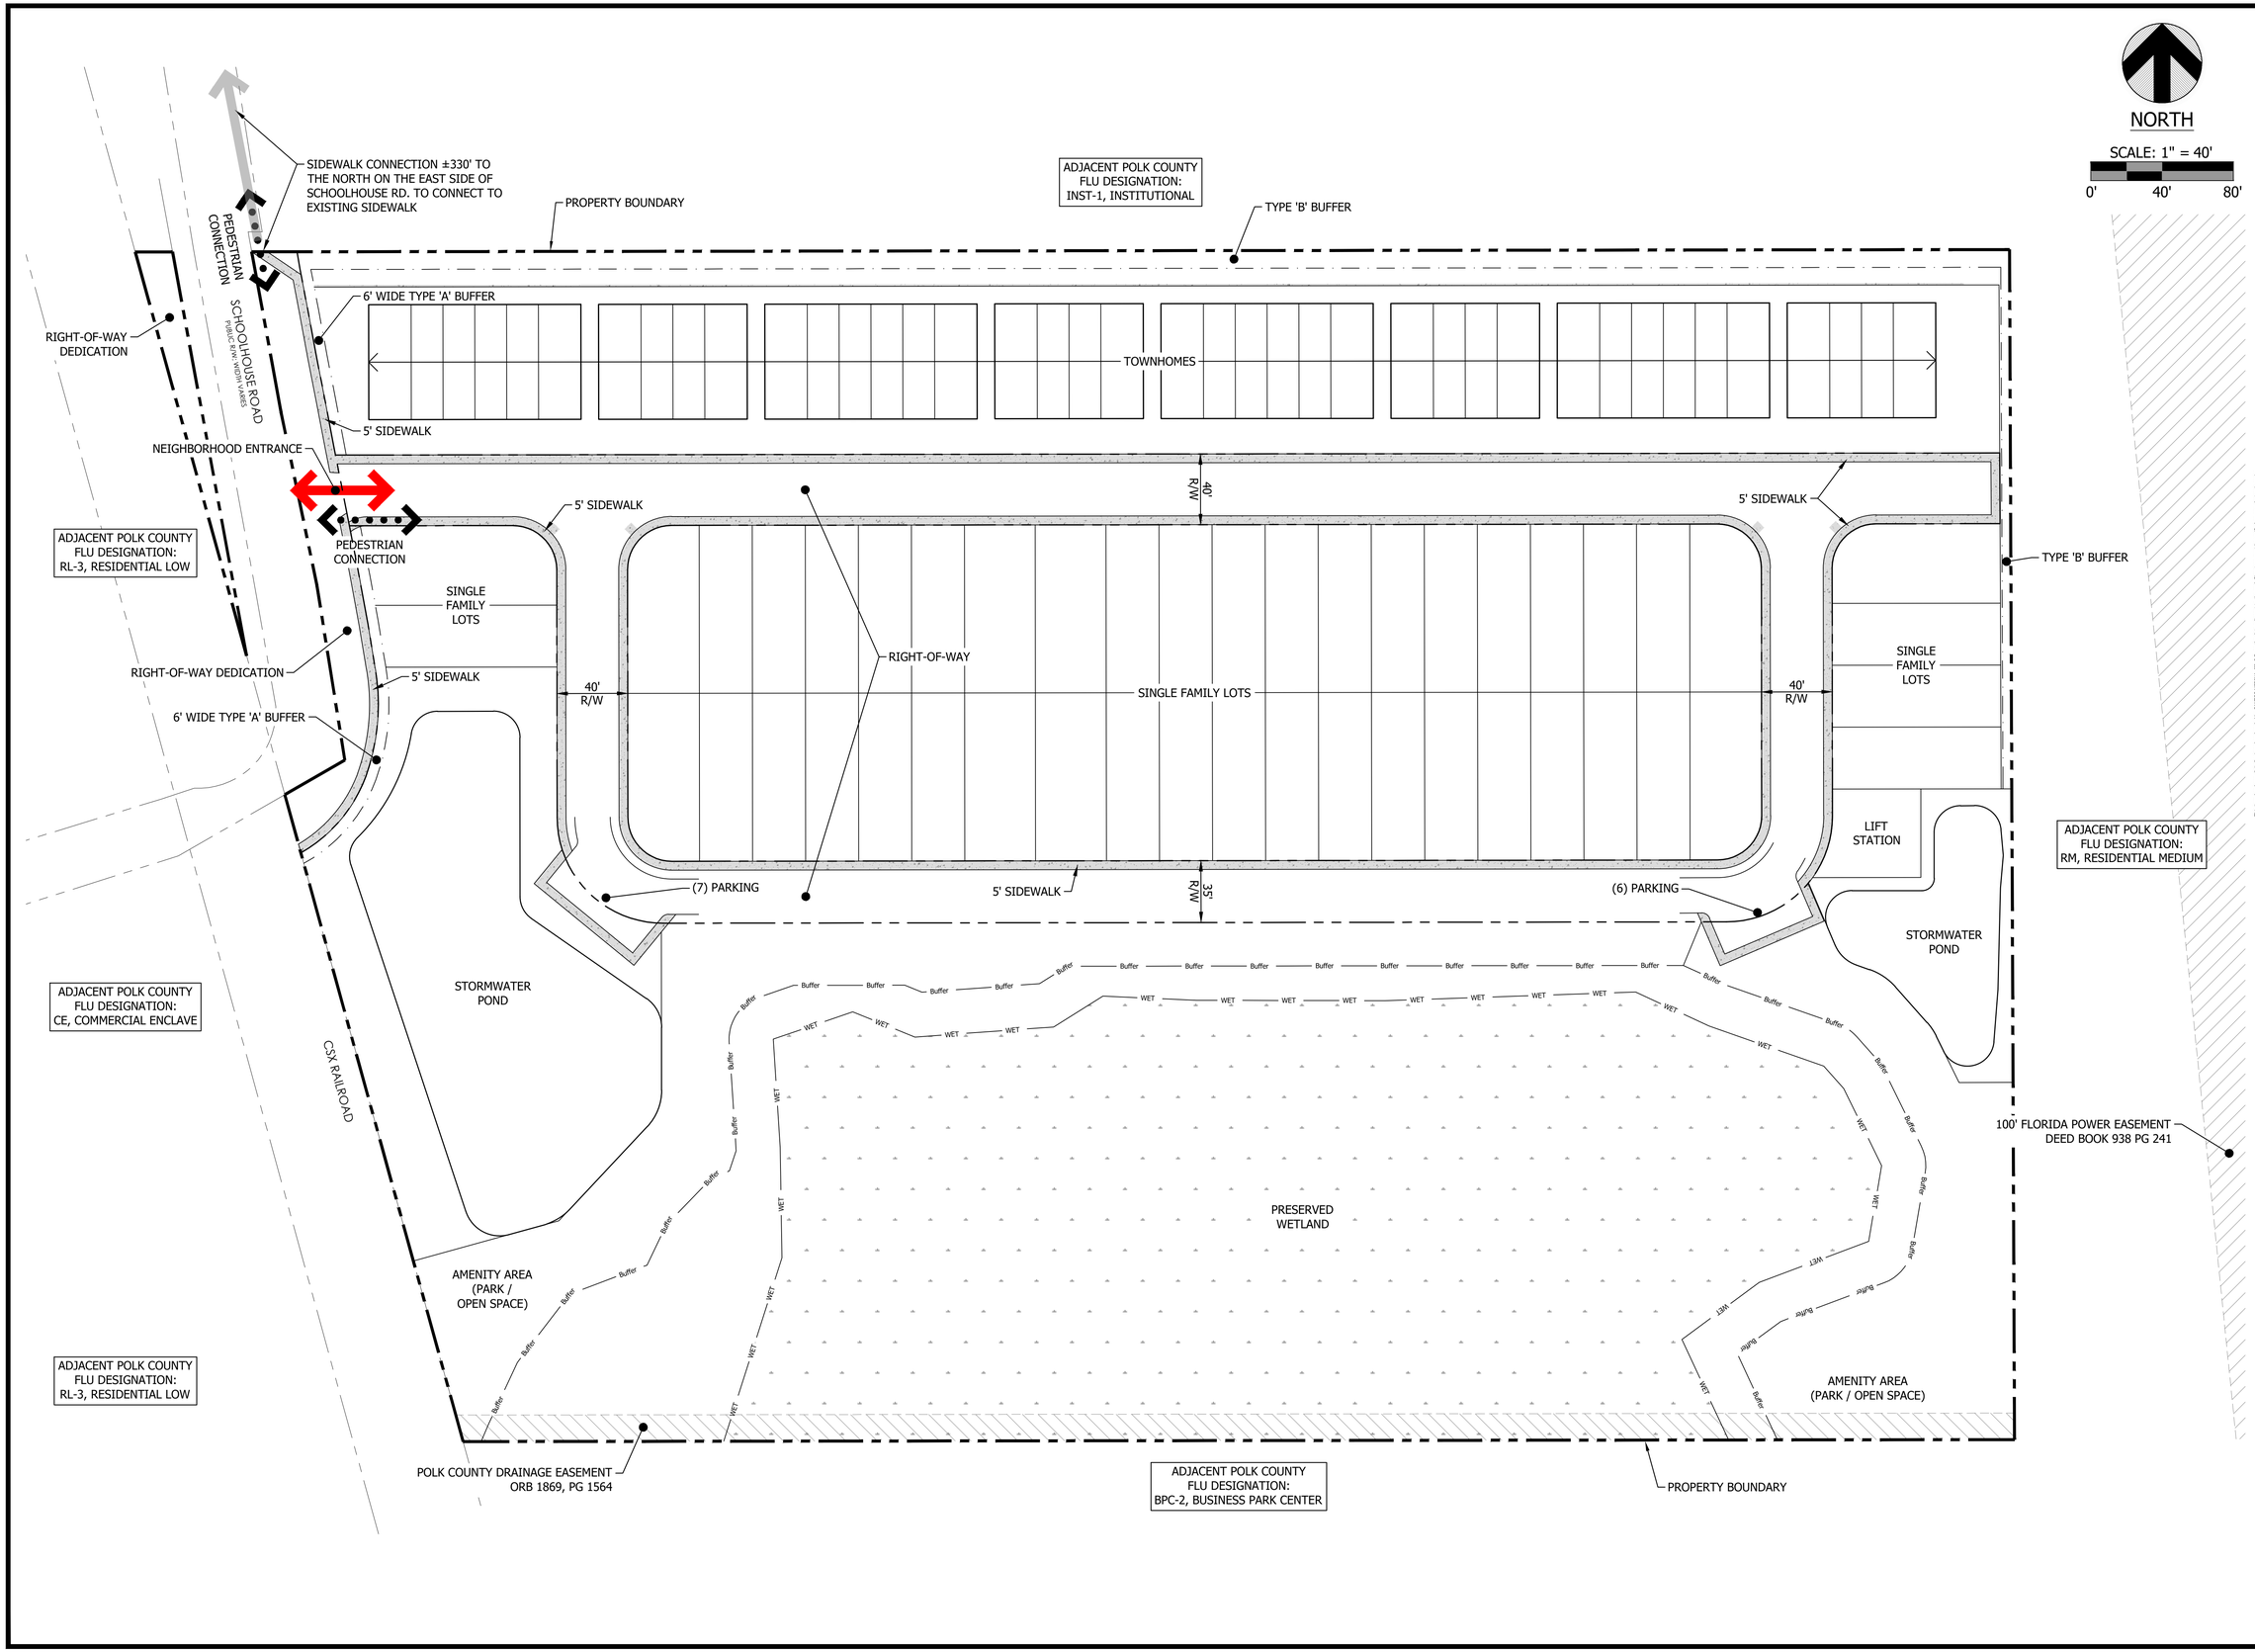

NO.	DATE	DESCRIPTION

REVISION BLOCK

This item has been digitally signed and sealed by SANTOS MEDINA, III, P.E. on the date adjacent to the seal. Signature and the seal/signature are electronic media.

SANTOS MEDINA, III, P.E.
STATE OF FLORIDA
PROFESSIONAL ENGINEER
LICENSE NO. 74539

06/09/2026

NOT VALID UNLESS PHYSICALLY SIGNED AND ELECTRONICALLY SEALED AND SEALED

DESIGNED BY:	DRAWN BY:	CHECKED BY:
SM	DH	SM

SLOAN Engineering Group
150 SOUTH WOODLAWN AVENUE, BARTOW, FL 33830
PHONE: (863) 800-3046 - FAX: (863) 800-1159
REGISTRY #26247

CLIENT: MAS DEVELOPMENT

PROJECT: HIGHLANDS CROSSINGS

PD CONCEPT PLAN

940 SCHOOLHOUSE RD, LAKELAND FLORIDA 33813

PROJECT NO.	SHEET
3001	C100

X:\Engineering\3001-MAS Development-Schoolhouse Road\pdf\3001 - Base PD.dwg, C100-PDSite, 6/9/2026 8:47:11 AM, dharper, 1:1